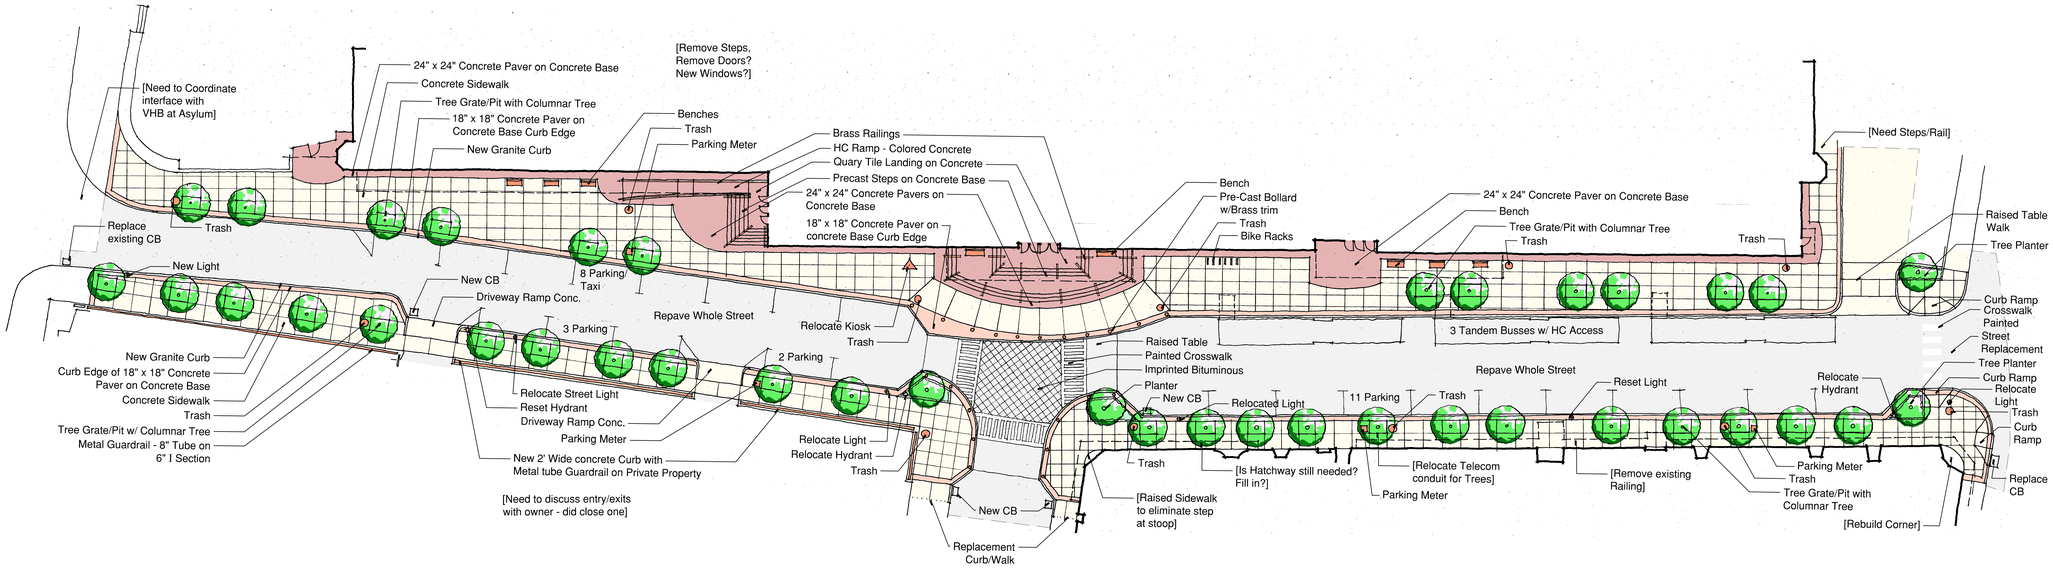

TAI SOO KIM PARTNERS
ARCHITECTS

146 WYLLYS STREET
HARTFORD, CONNECTICUT
TEL: (860) 547-1970
FAX: (860) 249-0695

Landscape Architects
Urban Designers
Land Planners
Richter & Cegan Inc.
Avon Park North Box 867 Avon, Connecticut 06001

UNION STATION TRANSIT CENTER

ONE UNION PLACE

SCHEMATIC DESIGN

KEY PLAN

DRAWING TITLE

SITE CONCEPT PLAN

STATE PROJ. NO.	
OFFICE PROJ. NO.	2013013
SCALE	
DATE	6/12/2013
DRAWN BY	WRW
CHECKED BY	GJG

ISSUE DATES

NO.	ISSUE DATE	PURPOSE

0 10 20 40'

SCALE: 1" = 20' - 0"

L-001