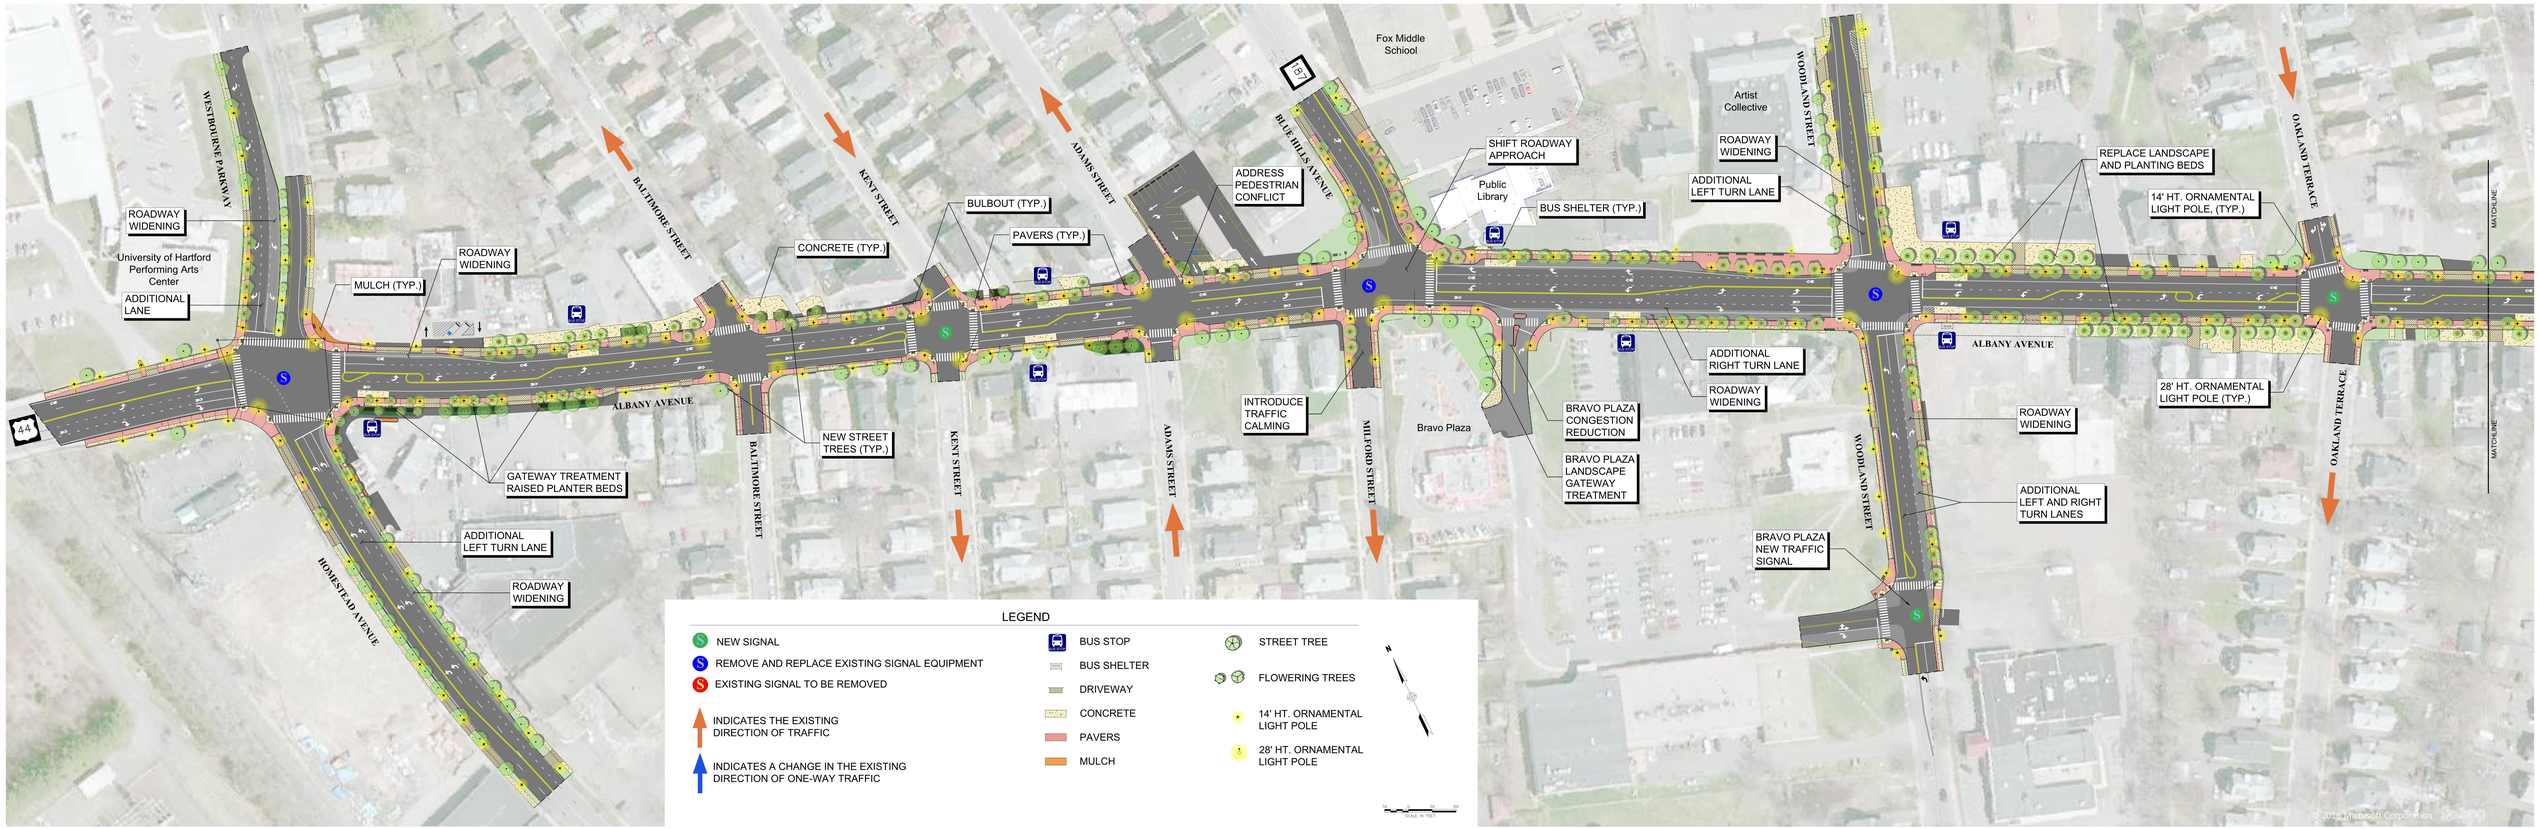ALBANY AVENUE (ROUTE 44) OPERATIONAL, SAFETY, AND STREETSCAPE IMPROVEMENTS